



 

BASEMENT FLOOR PLAN

SCALE 1/8" = 1'-0"

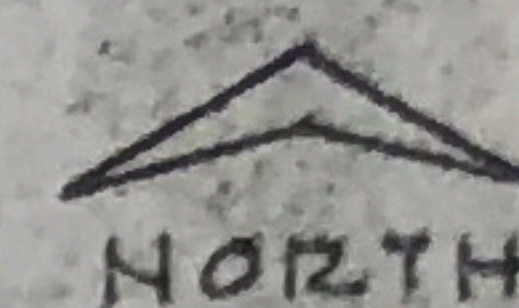

ROOM FINISH SCHEDULE

MARK	ROOM NAME	FLOOR	BASE	WALL MAT'L	WALL FINISH	CEIL. MAT'L	CEIL. HT.	REMARKS
B1	AREA WAY	CONC.	—	CONC.	—	—	—	—
B2	MECHANICAL ROOM #1	CONC.	—	CONC. CONC. BLK	—	EXP. CONC. ▽	—	▷ PAINT NOT REQ'D
B3	MECHANICAL ROOM #2	CONC.	—	CONC. CONC. BLK	—	EXP. CONC. ▽	—	▷ PAINT NOT REQ'D
B4	TELEPHONE EQUIP.	CONC.	—	CONC. - CONC. BLK. PLYWD	—	EXP. CONC. ▽	—	▷ PAINT NOT REQ'D
B5	COMPUTER RM #1	VINYL *	4" RUBBER	CONC. - GYP. BD CONC. BLK.	PAINT	ACOUST. T. "A"	10'-0" ABV. SLAB	* ELEVATED FLOOR - REF. SPECIFICATIONS
B6	COMPUTER RM #2	CARPET H.I.C.	4" RUBBER	CONC. - GYP. BD.	PAINT	ACOUST. T. "A"	9'-0"	—
B7	HALL #1	VIN. ASB. *	4" RUBBER	CONC. BLK. GYP. BD.	PAINT	ACOUST. T. "A"	10'-0" ABV. SLAB	* VINYL TILE @ RAMP & ELEV. FLOOR - REFER SPECS.
B8	VAULT LOBBY	VIN. ASB.	4" RUBBER	GYP. BD. MIRROR	PAINT	GYP. BD. PT. ACOUST. T. "C"	8'-2" 10'-0"	REF. SHT 21
B9	STAIR #1	RUBBER	RUBBER - MET	GYP. BD.	VINYL FABRIC	GYP. BD. PT.	—	REF. 17-4
B10	SAFE DEPOSIT VAULT	VIN. ASB.	4" RUBBER	CONC. - GYP. BD.	PAINT	ACOUST. T. "A"	10'-0"	—
B11	MONEY VAULT	VIN. ASB.	4" RUBBER	CONC. - GYP. BD.	PAINT	ACOUST. T. "A"	10'-0"	—
B12	HALL #2	VIN. ASB.	4" RUBBER	CONC. - BRICK	PAINT	ACOUST. T. "A"	9'-0"	—
B13	SERVICE LOBBY	VIN. ASB.	4" RUBBER	CONC. - CONC. BLK. GYP. BD.	PAINT	ACOUST. T. "A"	9'-0"	—
B14	ELEVATOR MACH. RM	CONC.	4" RUBBER	GYP. BD.	PAINT	EXP. CONC. ▽	—	▷ PAINT NOT REQ'D
B15	RAMP	NON SLIP RUBBER TILE	4" RUBBER	CONC. CONC. BLK	PAINT	ACOUST. T. "A"	*	* REF. SHT. A-10
B16	STAIR #2	RUBBER	RUBBER - MET	GYP. BD.	PAINT	GYP. BD. PT.	—	REF. 18-12
B17	ELEVATOR #2	—	—	GYP. BD.	—	—	—	REF. 19-11
B18	MEN	CERAMIC TILE	CERAMIC TILE	CERAMIC TILE	—	ACOUST. T. "A"	8'-0"	REF. 31-1
B19	JANITOR	VINYL ASB.	4" RUBBER	GYP. BD.	PAINT	ACOUST. T. "A"	8'-0"	REF. 31-1
B20	WOMEN	CERAMIC TILE	CERAMIC TILE	CERAMIC TILE	—	ACOUST. T. "A"	8'-0"	REF. 31-1
B21	LOUNGE	CERAMIC TILE	CERAMIC TILE	GYP. BD. CER. T.	VINYL FABRIC	GYP. BD. W/ VINYL FAB.	8'-0"	REF. 31-1
B22	BUILDING STORAGE	VINYL ASB.	4" RUBBER	CONC. - BRICK GYP. BD.	PAINT	EXP. CONC. ▽	—	▷ PAINT NOT REQ'D
B23	FIRE PROOF STORAGE	VINYL ASB.	4" RUBBER	CONC. BRICK	PAINT	EXP. CONC. PT.	—	—
B24	EMPLOYEE LUNCH RM	VINYL ASB.	4" RUBBER	CONC. - BRICK GYP. BD.	EPOXY PAINT	ACOUST. T. "A"	10'-0"	—
B25	KITCHEN	VINYL ASB.	4" RUBBER	CONC. - BRICK GYP. BD.	EPOXY PAINT	ACOUST. T. "A"	8'-0"	REF. 23-15
B26	KITCHEN STORAGE	VINYL ASB.	4" RUBBER	CONC. - CONC. BLK GYP. BD.	EPOXY PAINT	ACOUST. T. "A"	8'-0"	REF. 19-7
B27	ELEVATOR #1	—	—	GYP. BD.	—	—	—	—
B28	STORAGE	VINYL *	4" RUBBER	CONC. - CONC. BLK GYP. BD.	PAINT	ACOUST. T. "A"	9'-0" ABV. SLAB	ELEVATED FLOOR - REF. SPECIFICATIONS
B29	EXISTING BASEMENT	REFER SHEET	A-10	FOR FINISHES	—	—	—	10'-0"