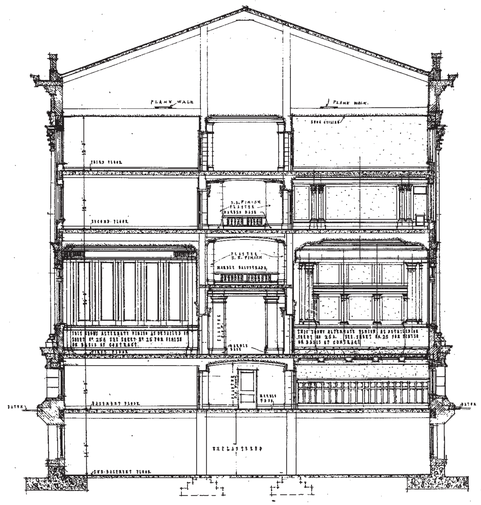

SECTION D-D.

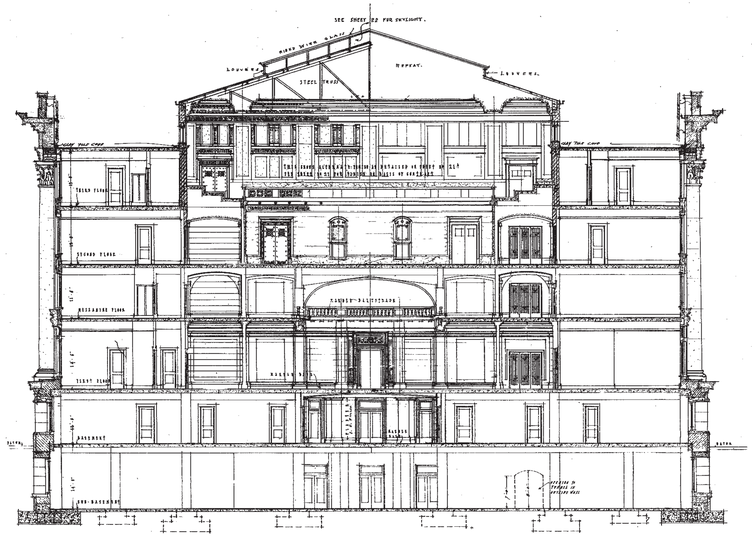

SECTION C-C.

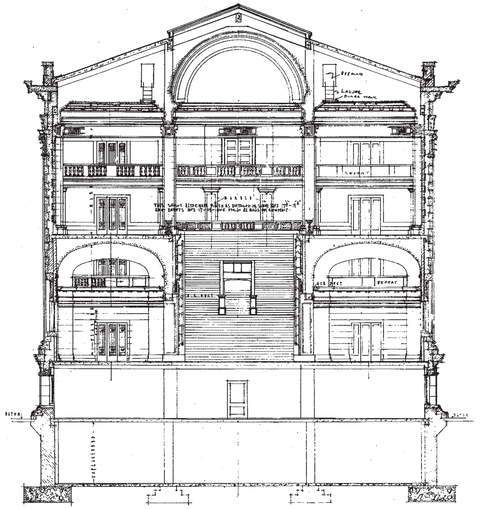

SECTION E-E.

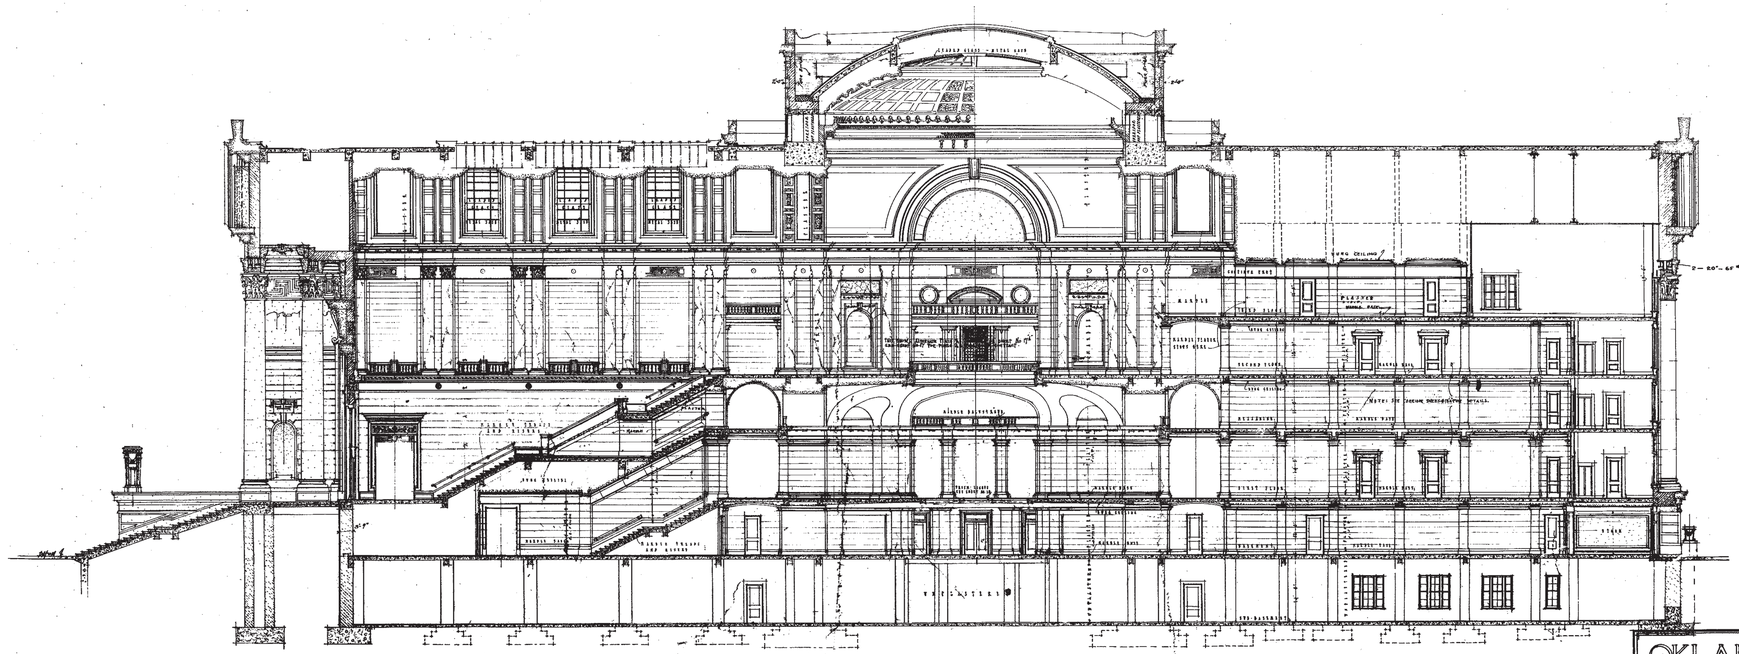

TRANSVERSE SECTION B-B.

OKLAHOMA·STATE·CAPITOL
OKLAHOMA·CITY·OKLAHOMA
S·A·LAYTON & S·W·MYSS·SMITH·ARCHITECTS·OKLAHOMA·

COM·NO·345 | DRAWN BY [illegible] REVISED | TRACED BY [illegible] | CHECKED BY [illegible] | SHEET 11