



ENLARGE THIS DIM. TO 36"





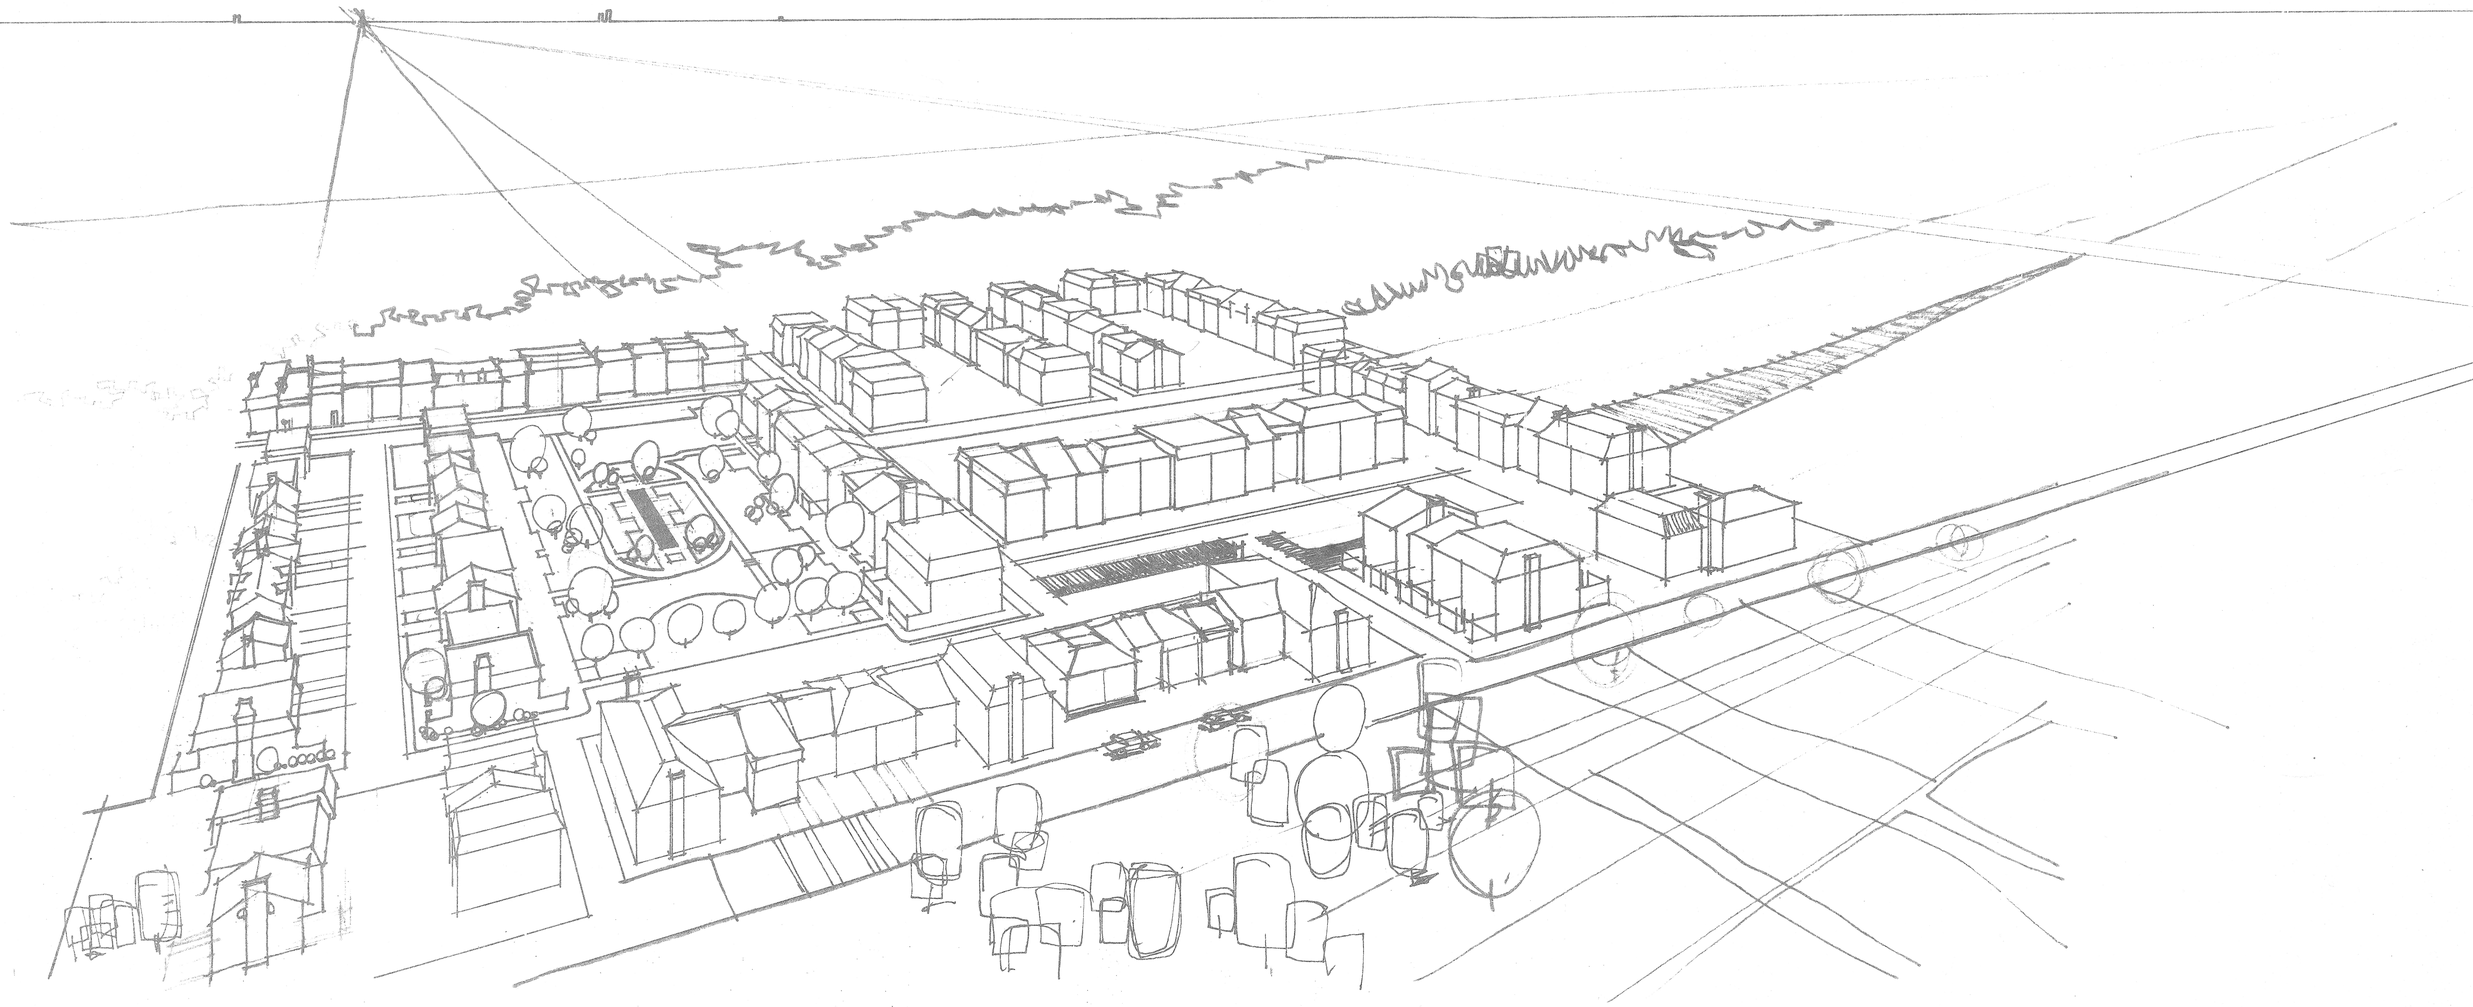


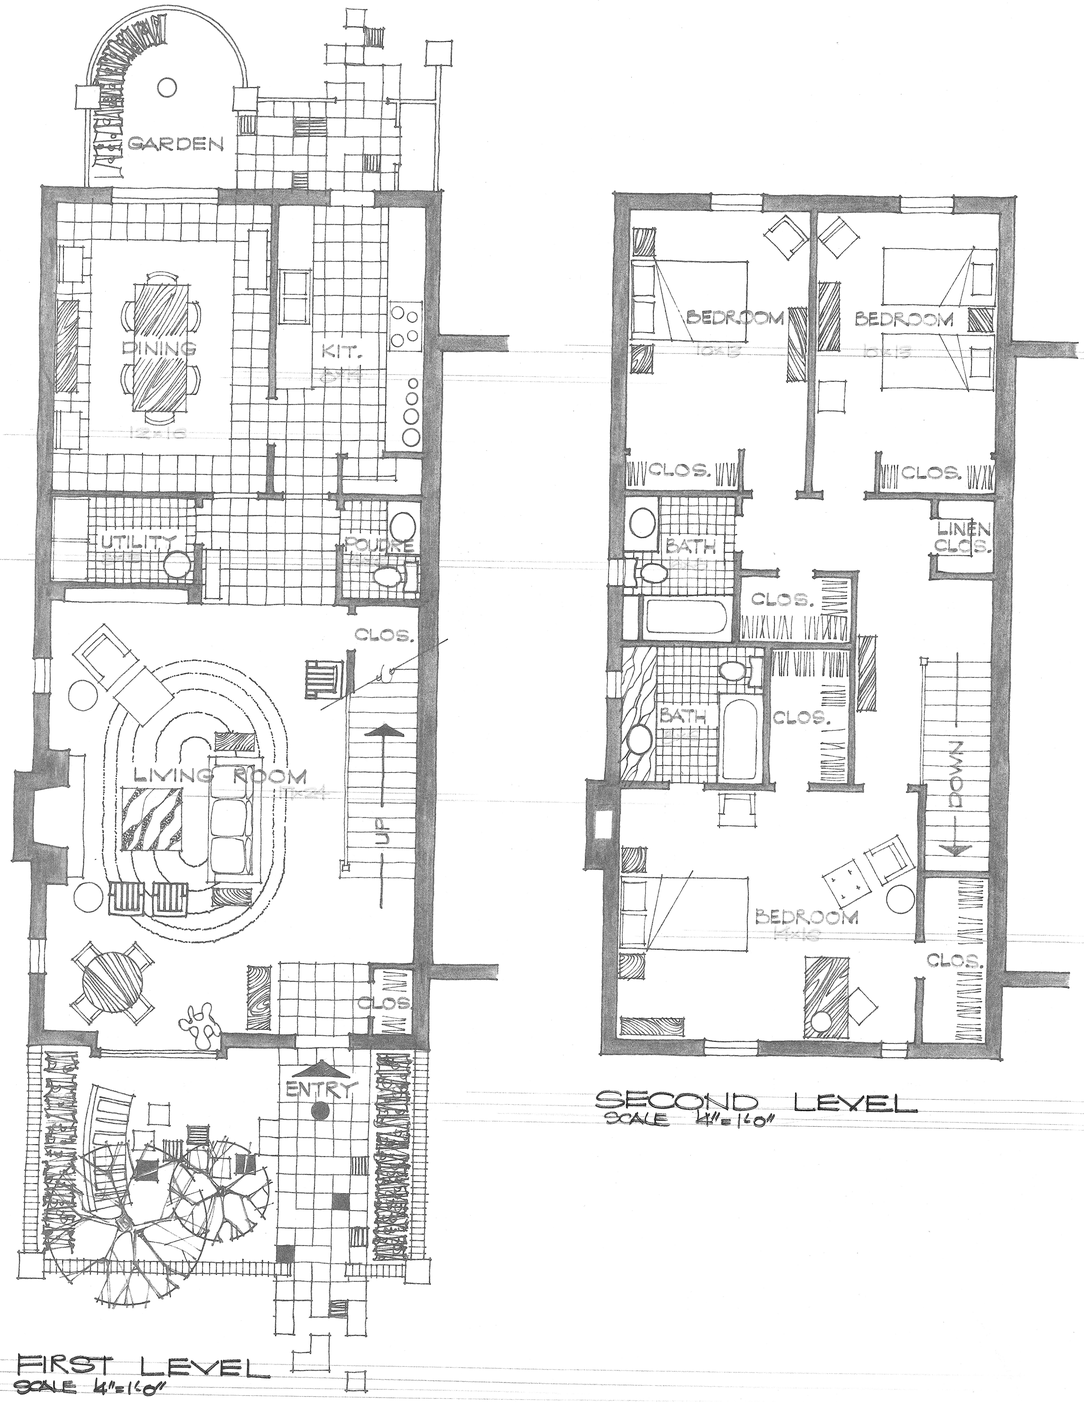


FIRST LEVEL
SCALE 1/4"=1'0"

SECOND LEVEL
SCALE 1/4"=1'0"


Firewall specs of 8 hrs.
60 decible reduction
(Topeka high school Board)
8" solid masonry
provide floor covering
$10.00 yd.

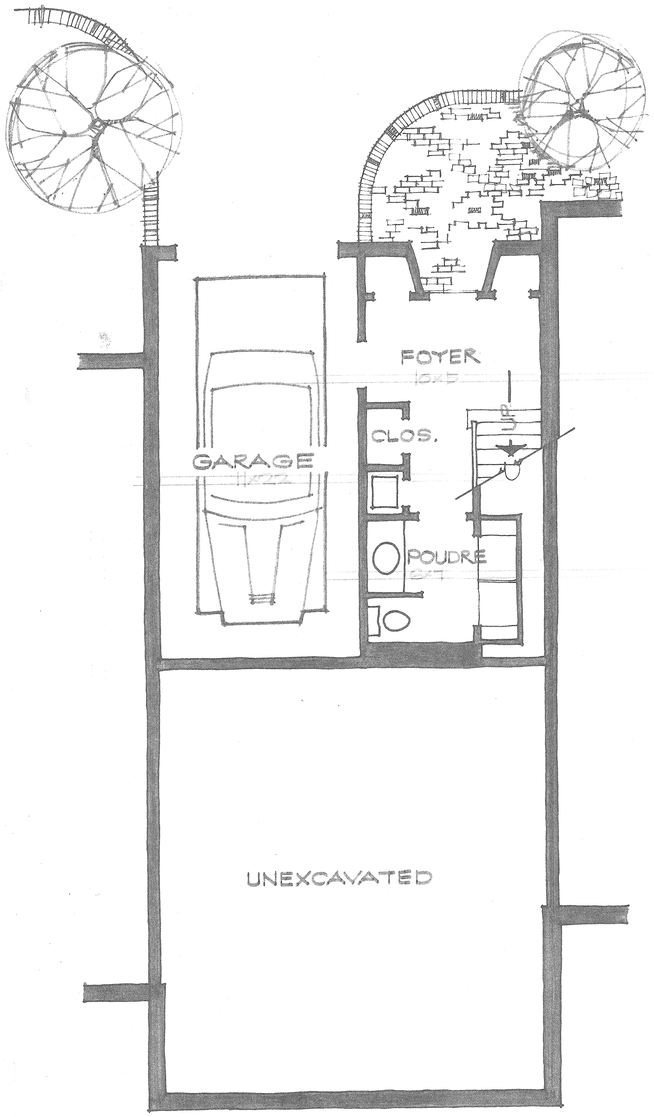


GARAGE LEVEL
SCALE 1/4" = 1'-0"

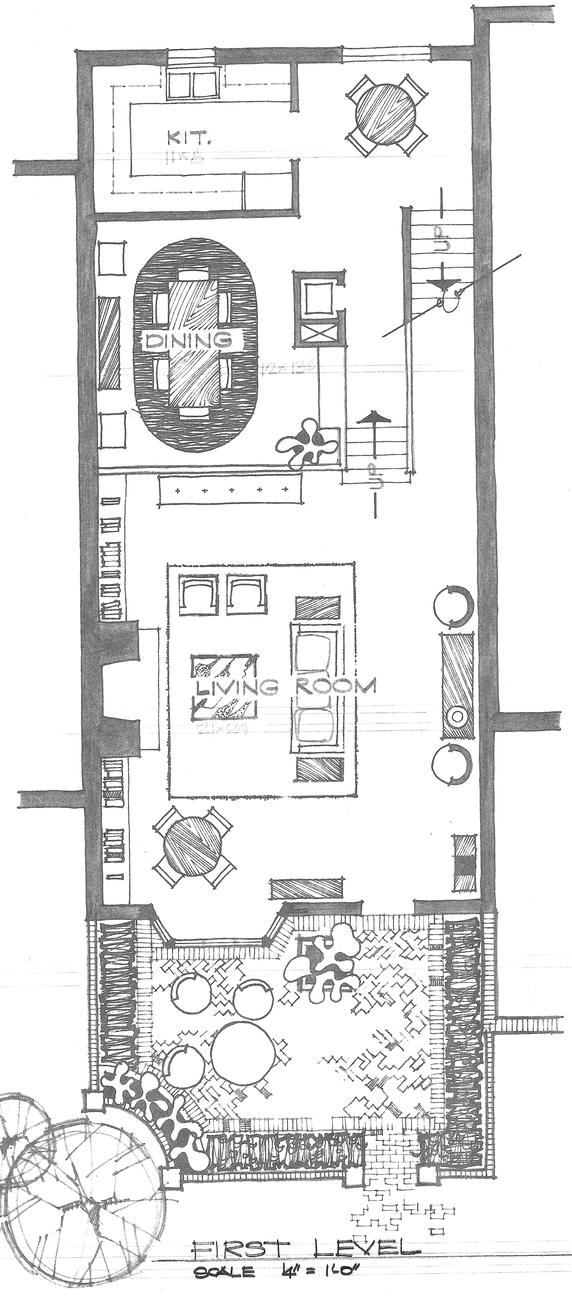


FIRST LEVEL
SCALE 1/4" = 1'-0"

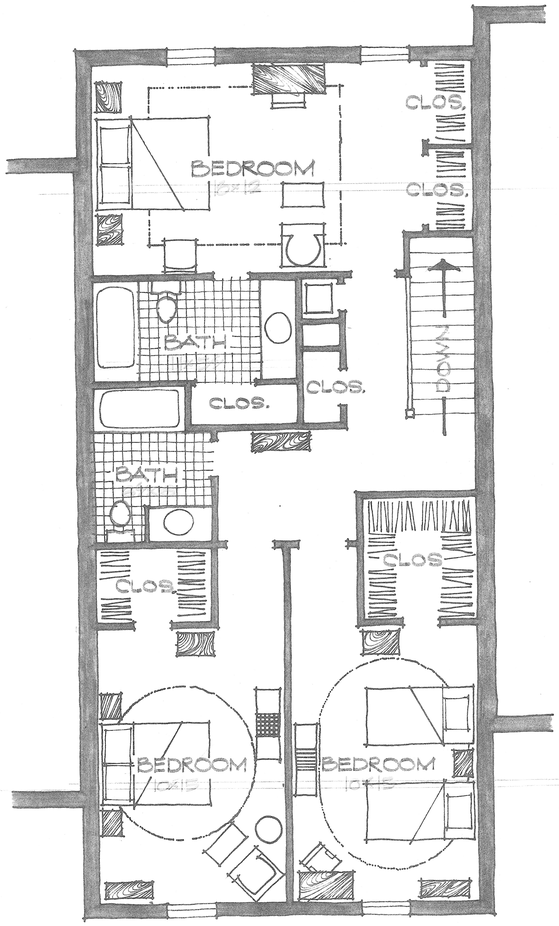

SECOND LEVEL
SCALE 1/4" = 1'-0"

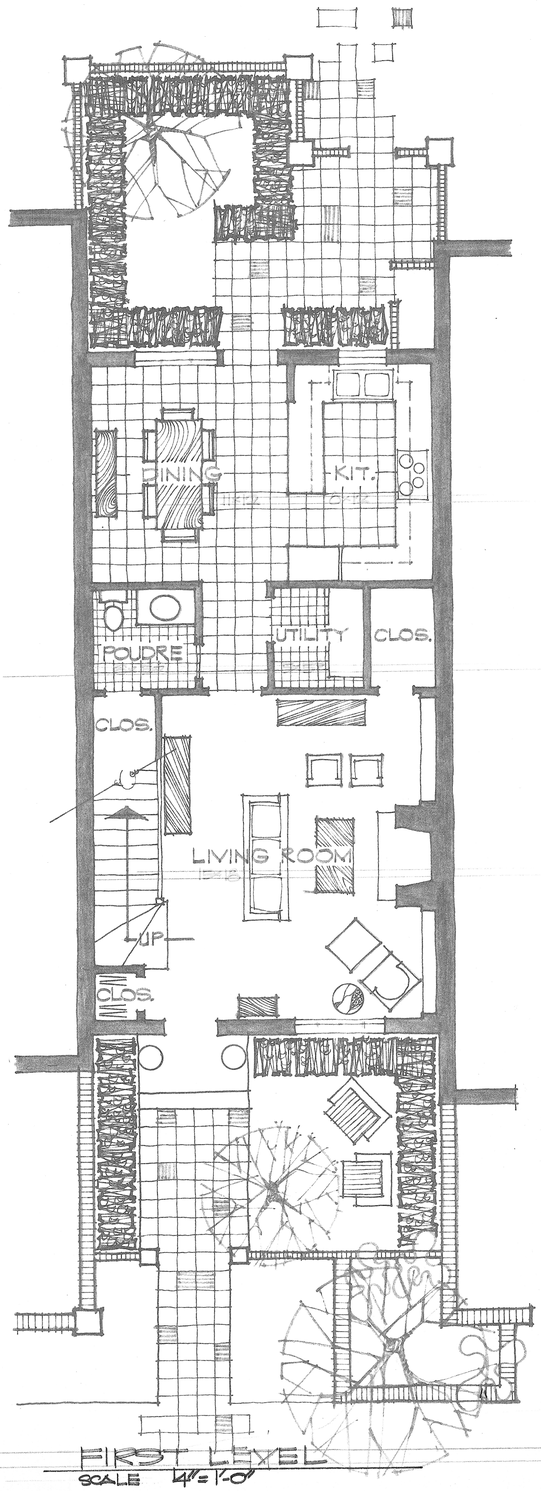

FIRST LEVEL
SCALE 4"=1'-0"

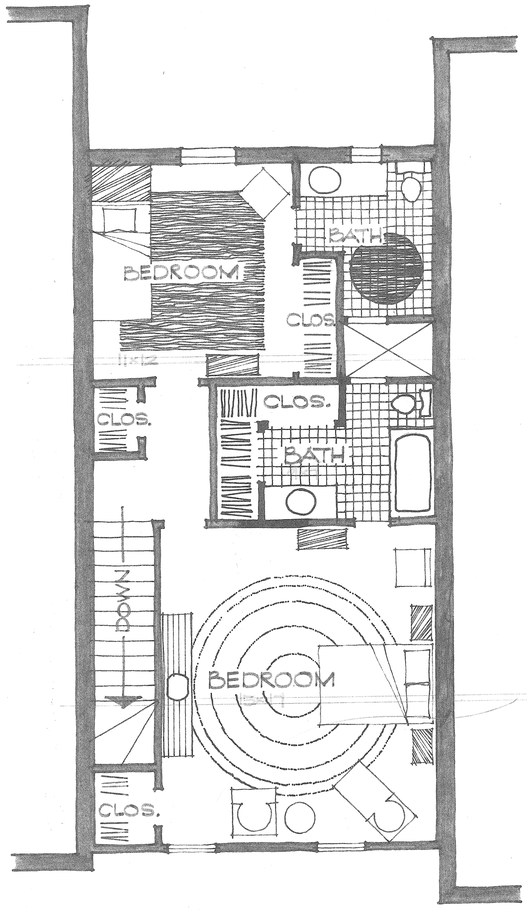

SECOND LEVEL
SCALE 4"=1'-0"

