


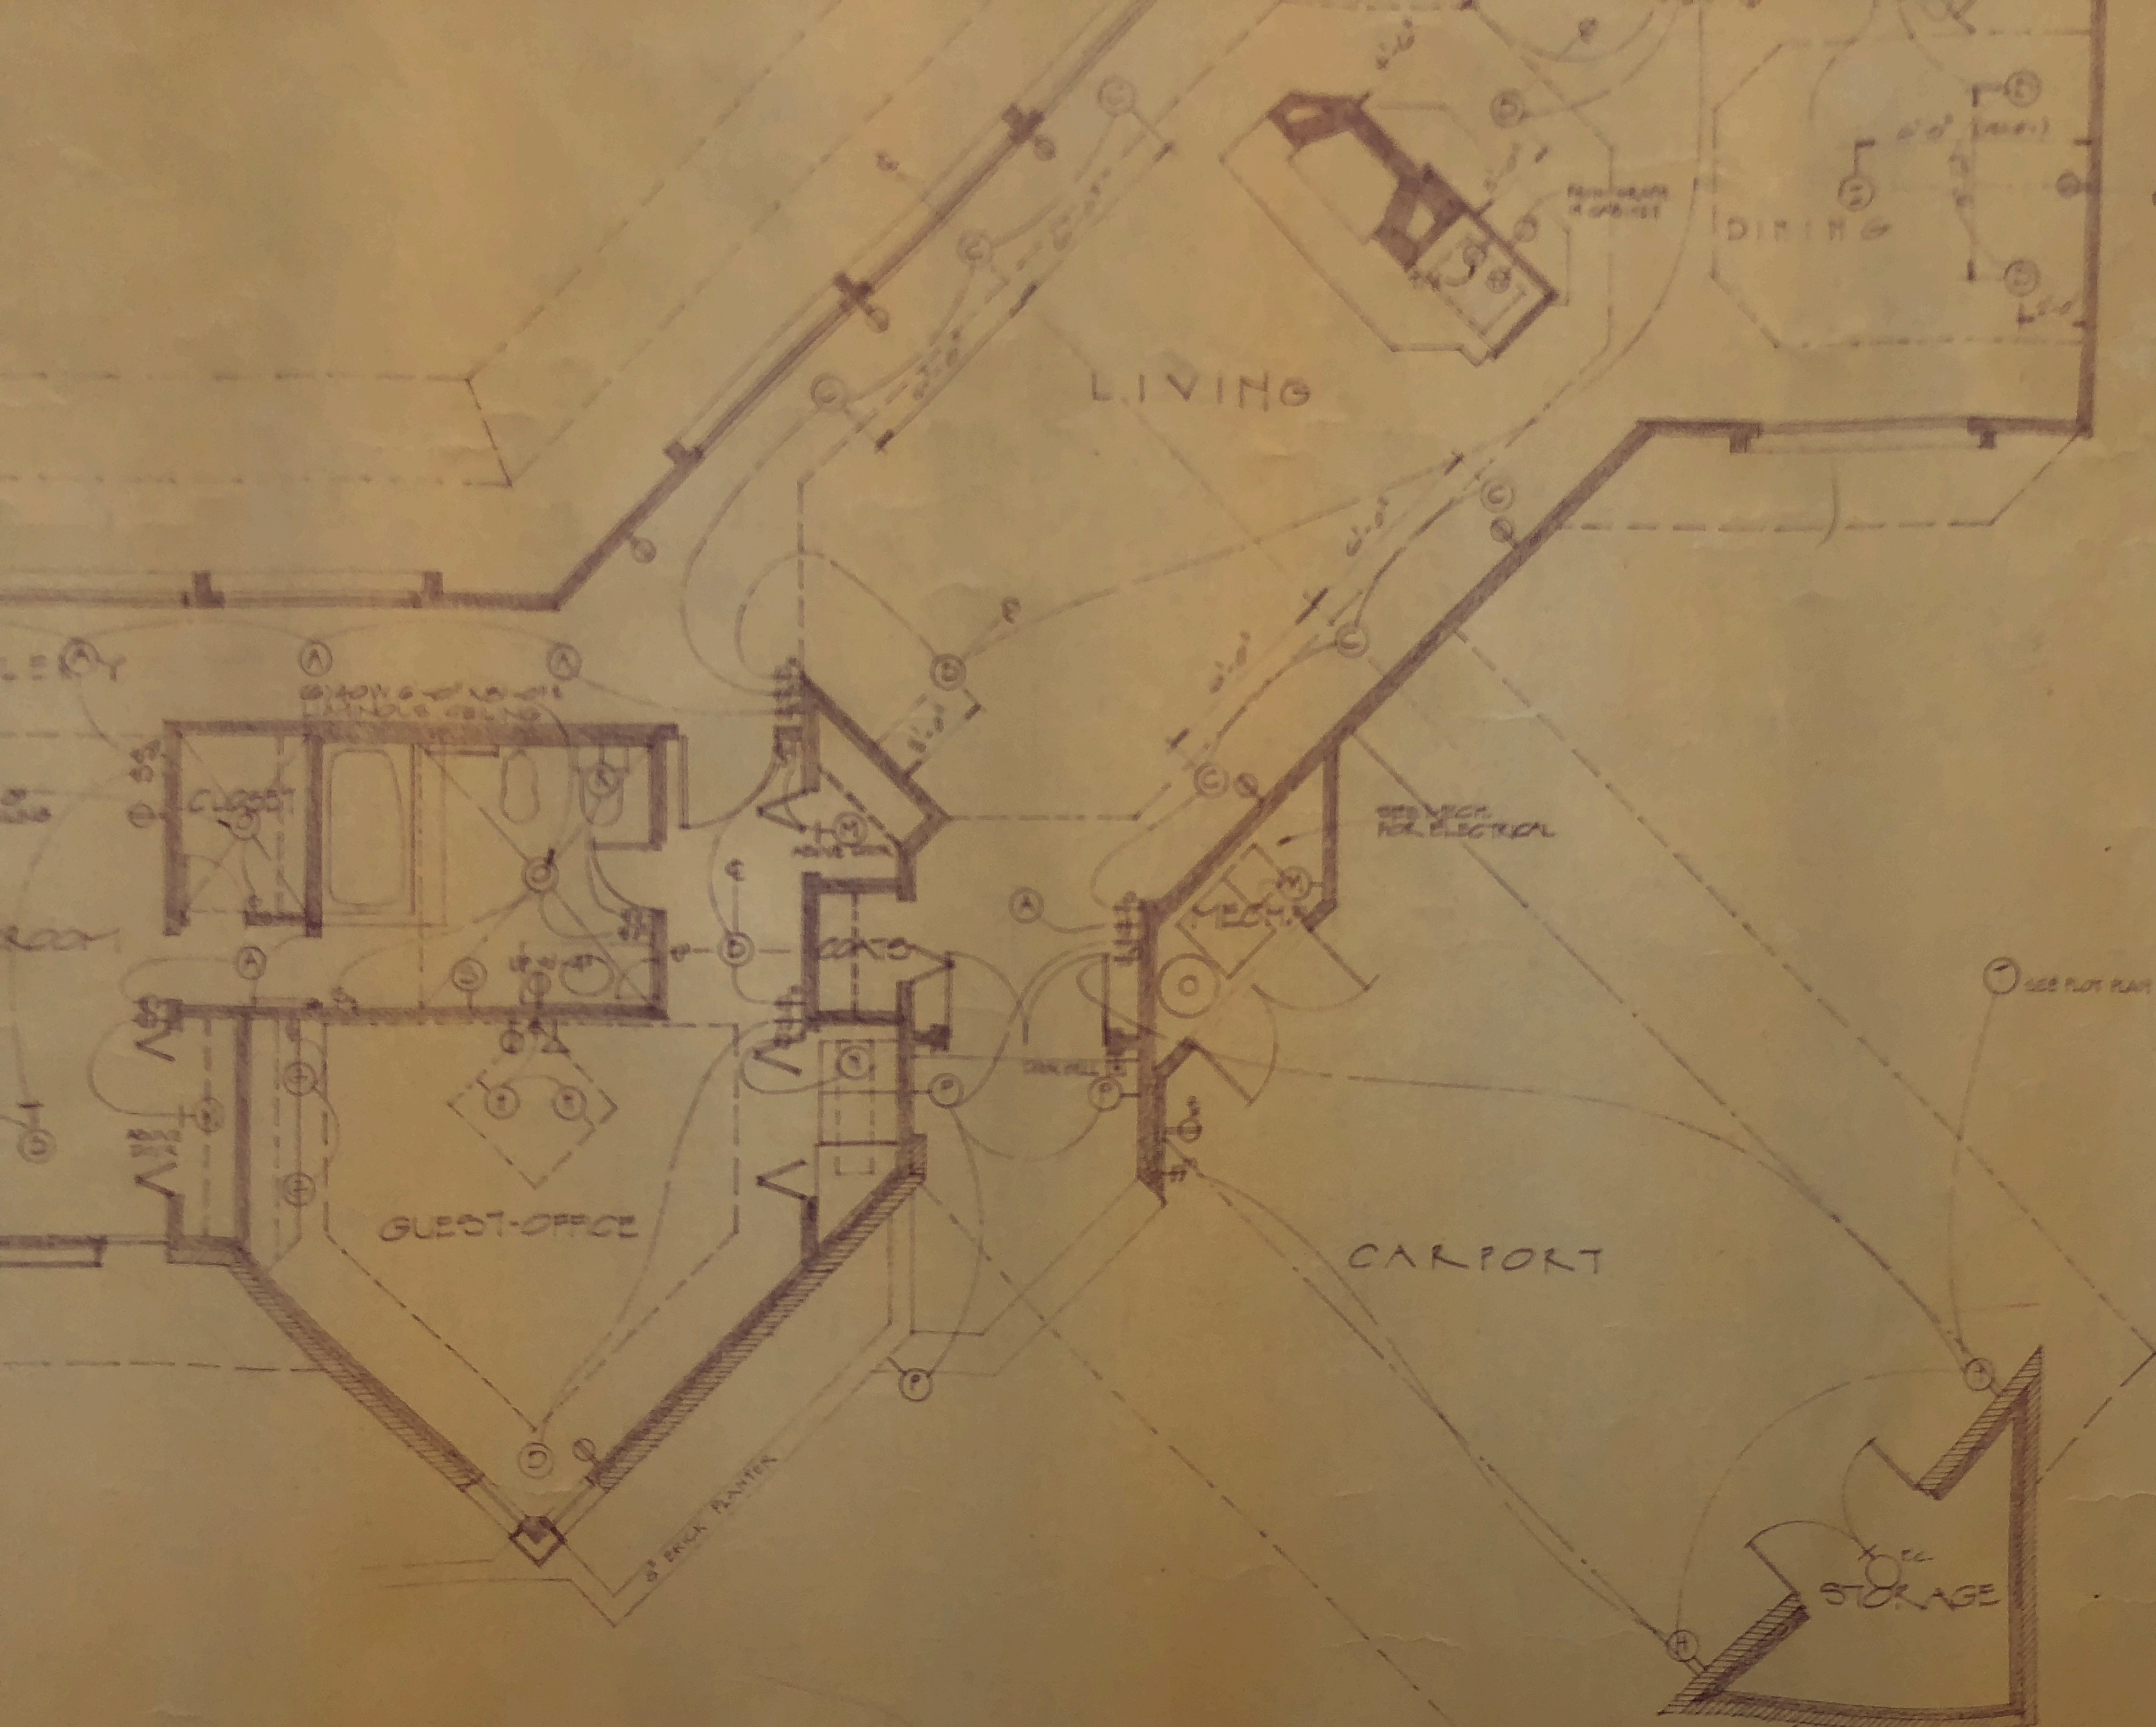

| ELECTRICAL FIXTURE SCHEDULE |                  |     |           |          |         |
|-----------------------------|------------------|-----|-----------|----------|---------|
| ITEM                        | MECH. & CAT. NO. | QTY | REMARKS   | FINISH   | REMARKS |
| A                           | 6000 1000-1000   | 150 | CLD RECES | STANDARD |         |
| B                           | FRBOLITE 1000    | 150 | DO.       | DO.      |         |
| C                           | RADCO 2000       |     | DO.       | DO.      |         |