
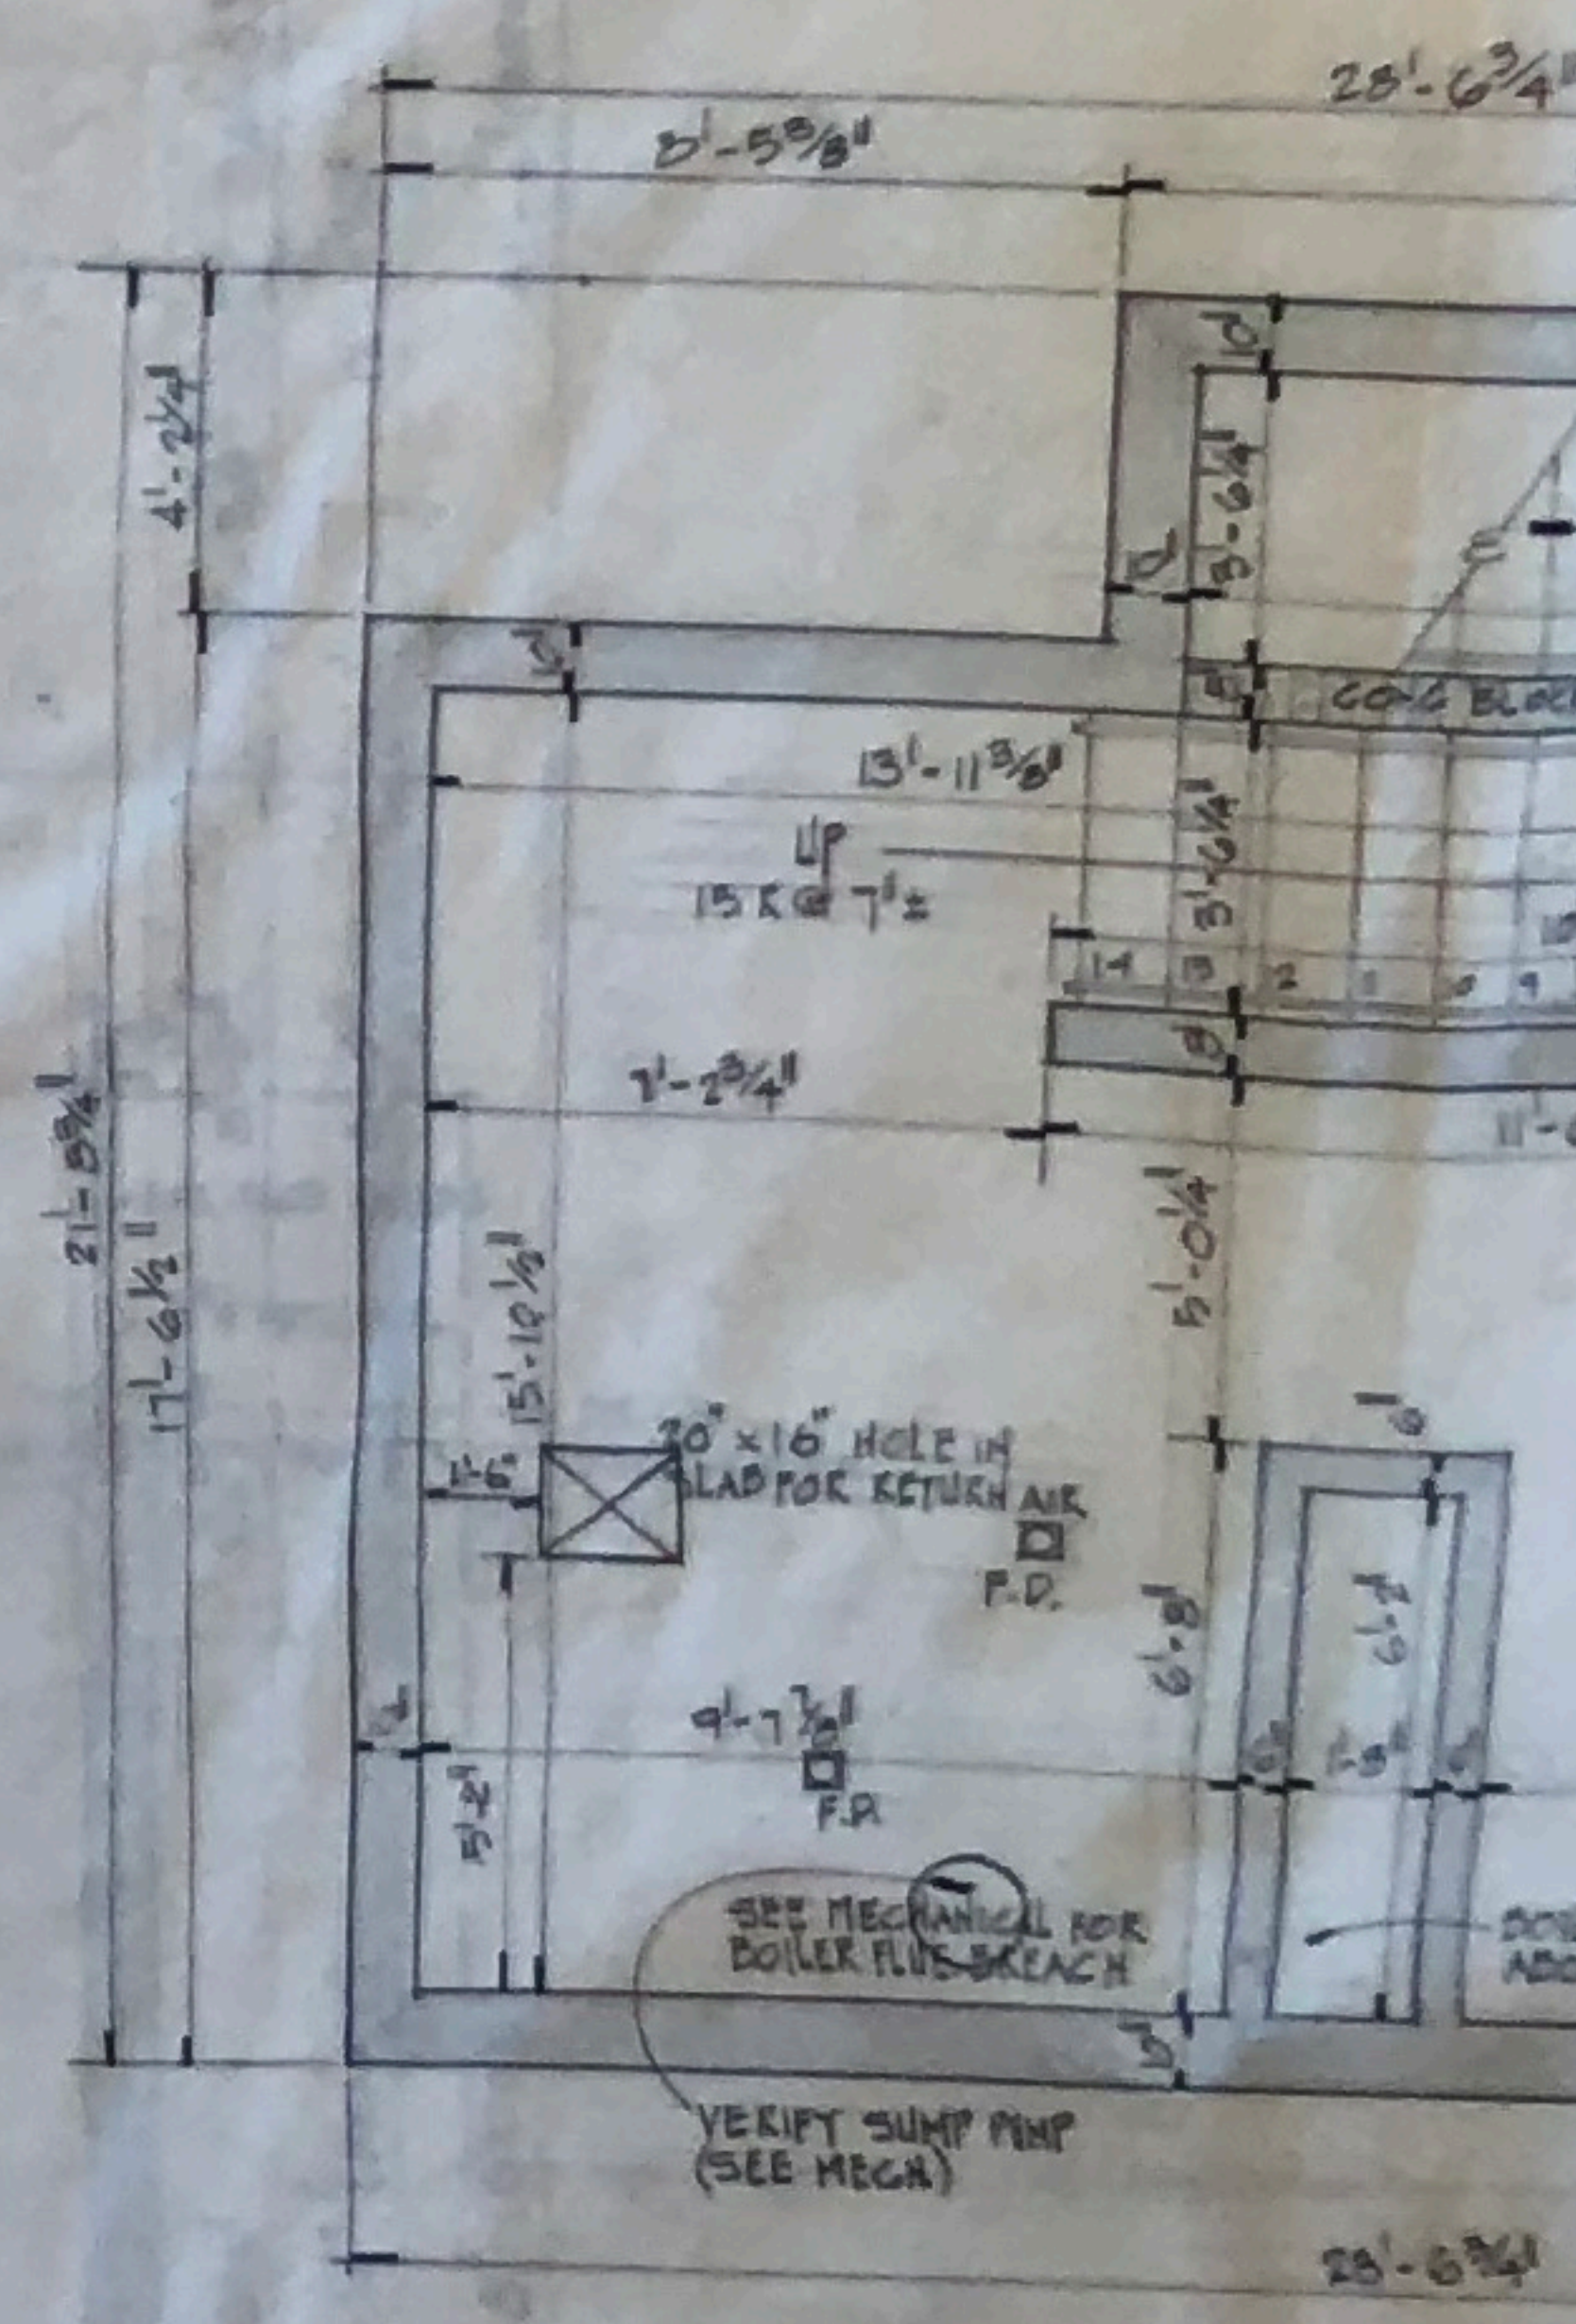


S H E E T


- A-1 PLOT PLAN, BASE
- A-2 FIRST FLOOR PL
- A-3 SECOND FLOOR P
- A-4 EXTERIOR ELEVATION
- A-5 EXTERIOR ELEVATION
- A-6 SECTIONS
- A-7 FIREPLACE DETAILS
- A-8 WINDOW & DOOR
- A-9 INTERIOR ELEVATION
- S-1 FOUNDATION PLAN
- S-2 SECOND FLOOR FRA
- S-3 SECOND FLOOR ROO

DETAIL DESIGNATION
 SHEET OF FIRST REFERENCE
 SHEET WHERE DETAIL APPEARS
 REFERENCE SYMBOL

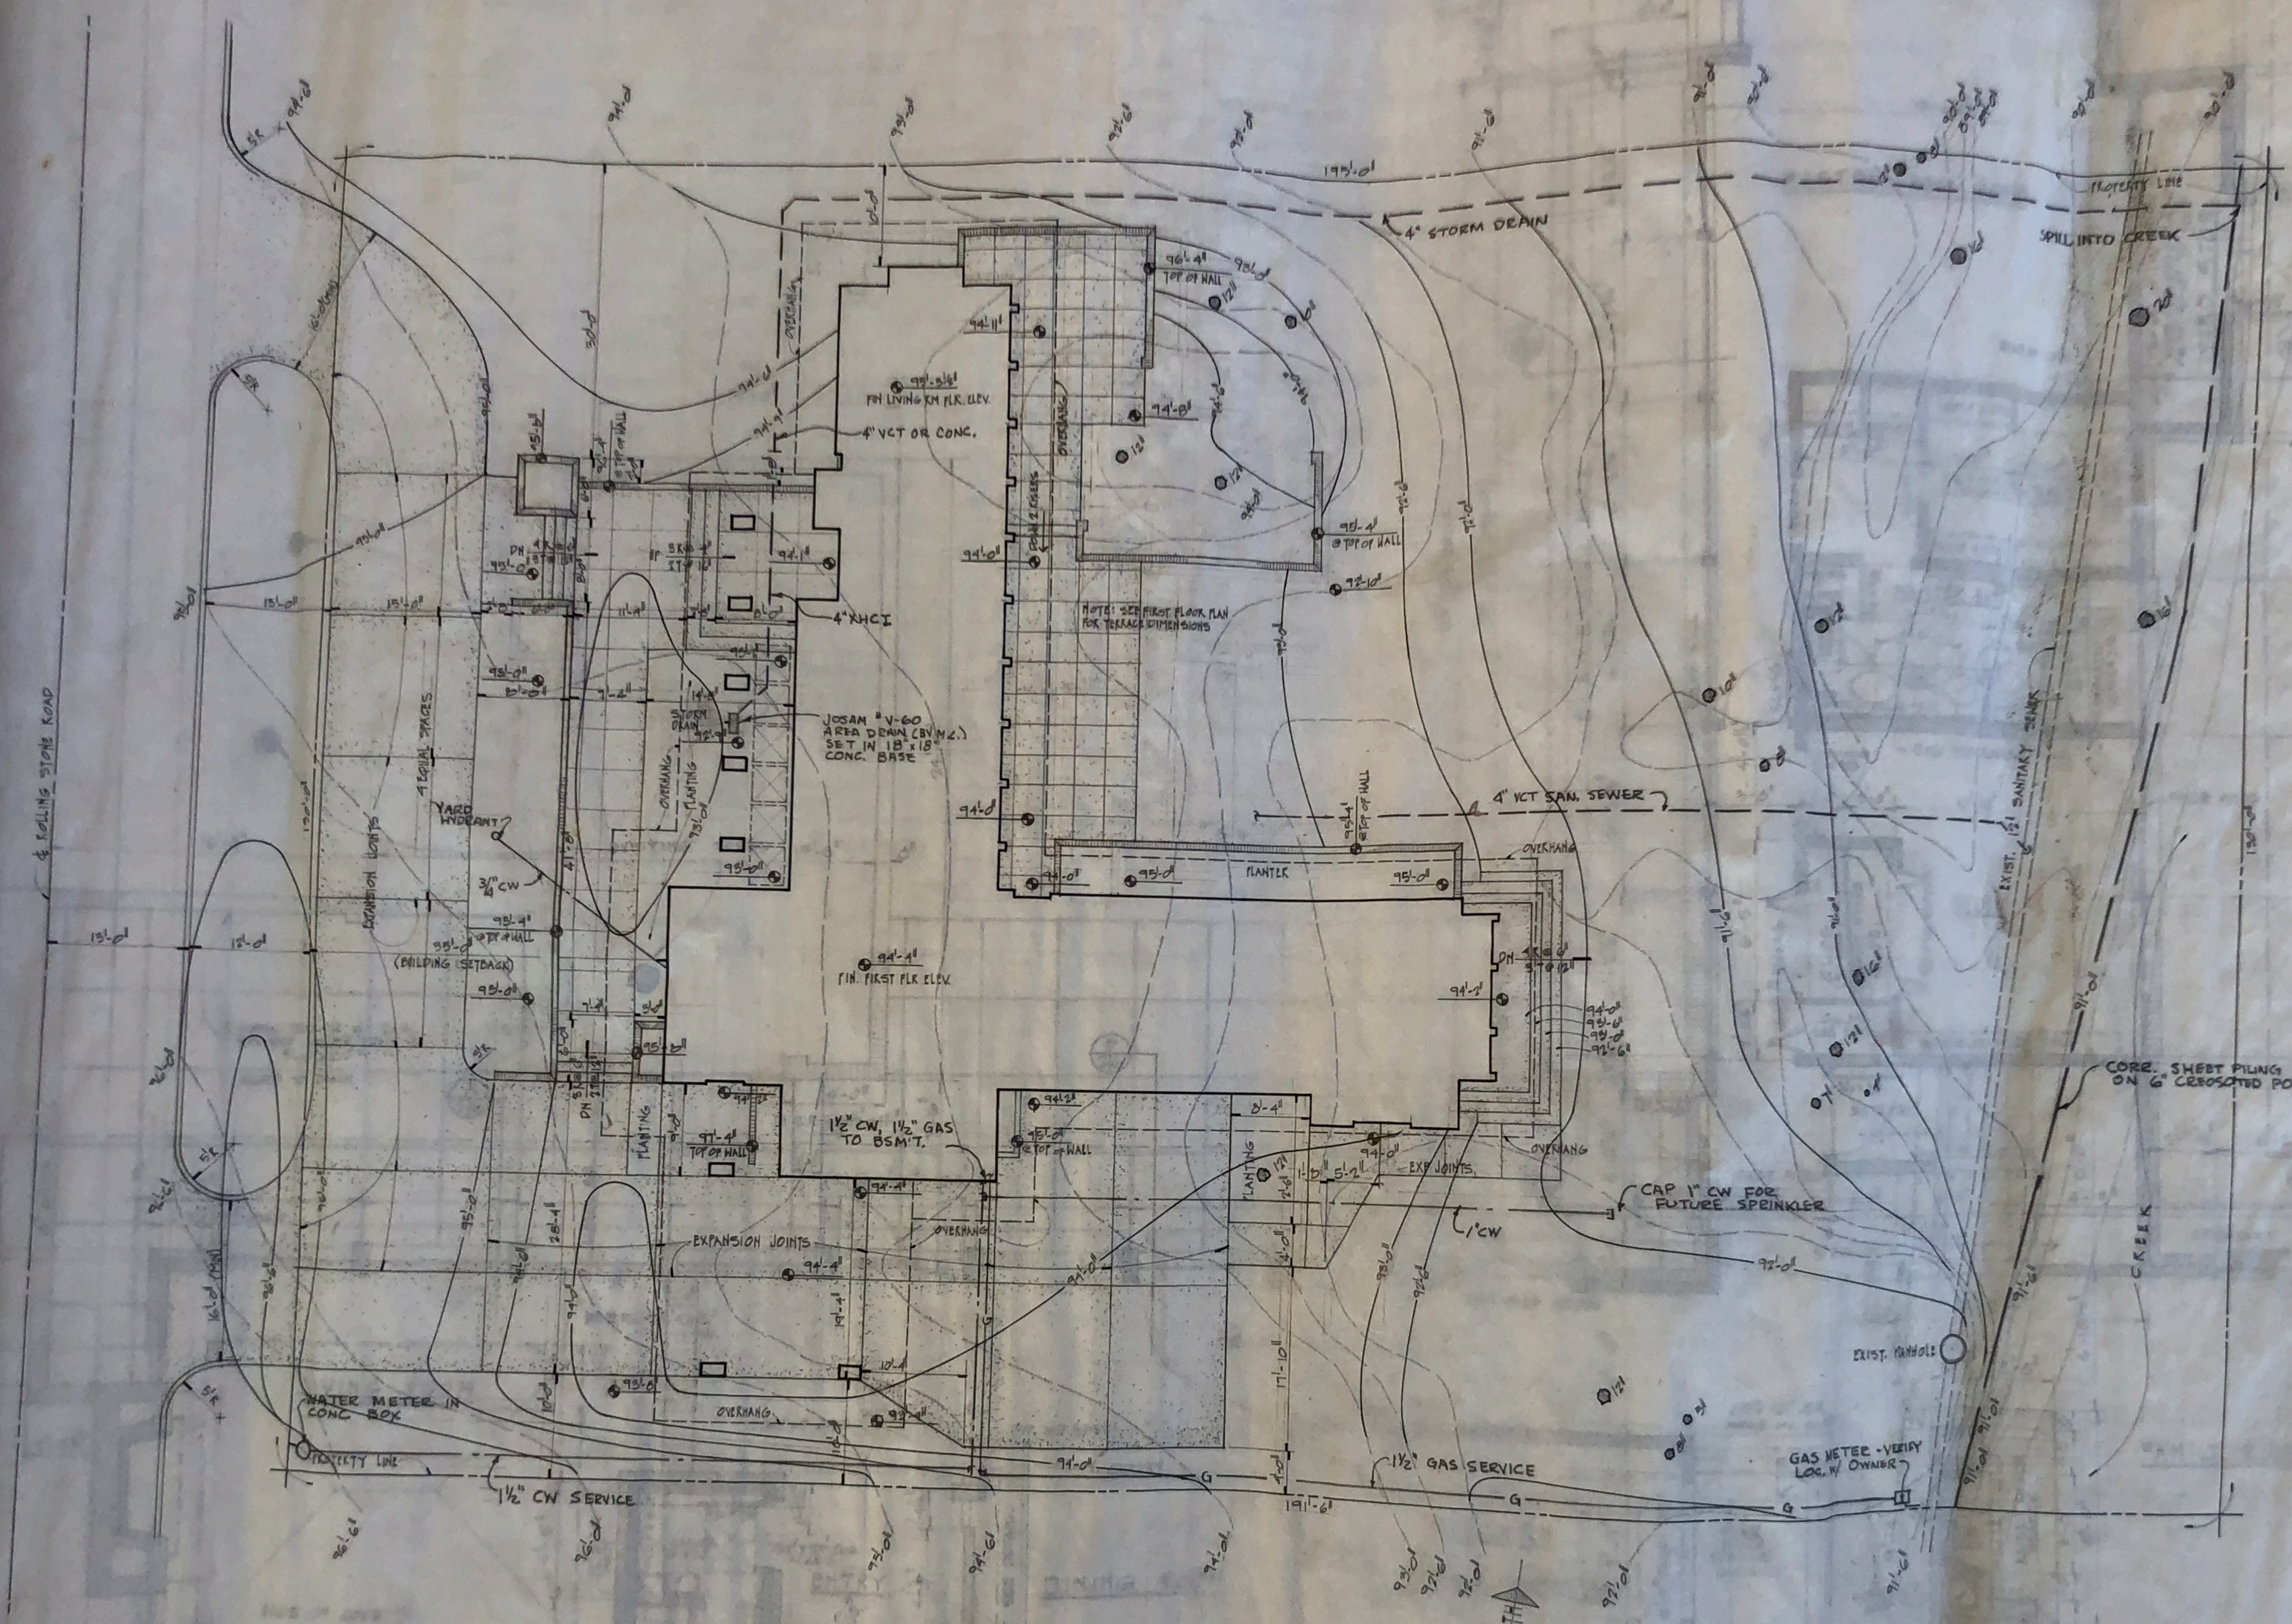

BASEMENT FLOOR
 SCALE

PLOT PLAN
 SCALE

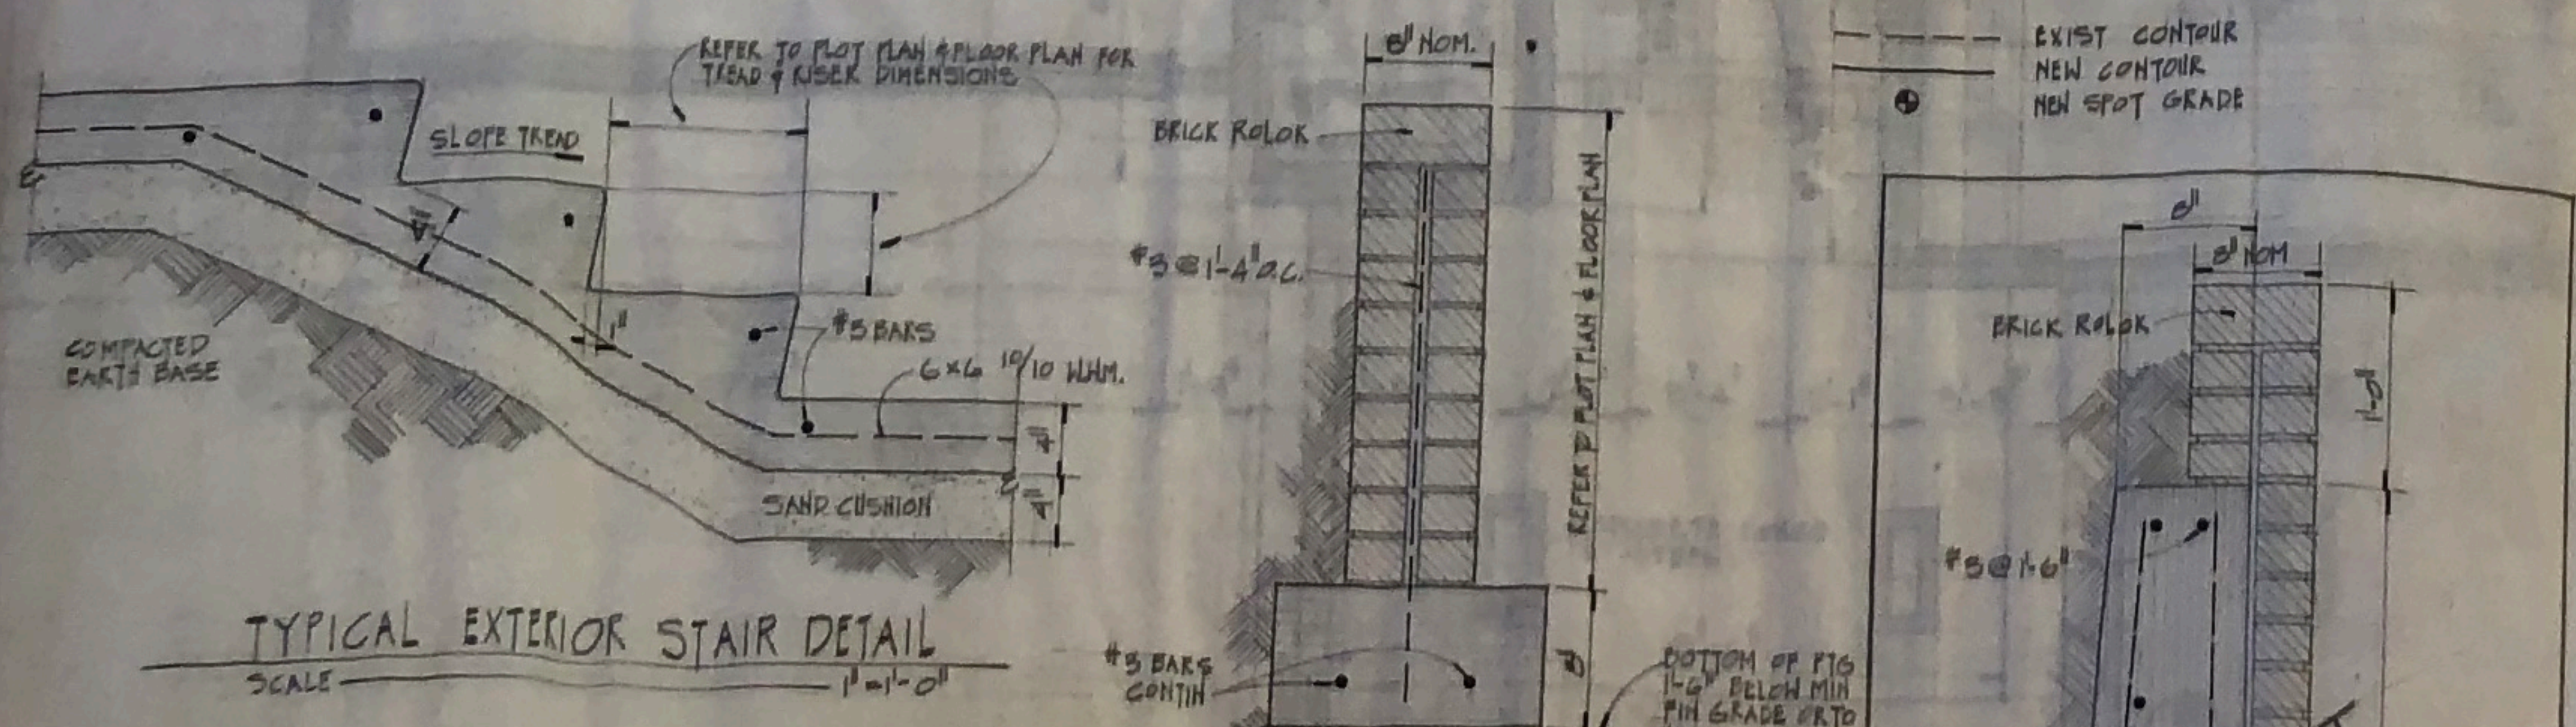

TYPICAL EXTERIOR STAIR DETAIL
 SCALE